



SPEKTAR

KK.08.1.3.04.0032

O pozivu!





- Unapređivanje infrastrukture za pružanje socijalnih usluga u zajednici kao podrška procesu deinstitutionalizacije - II. faza
- Europski fond za regionalni razvoj
- Operativni program Konkuretnost i kohezija 2014.-2020.
- PT1 – Ministarstvo regionalnog razvoja i fondova EU
- PT2 – Središnja agencija za financiranje i ugovaranje programa i projekata EU

Prijavitelj i partneri!



Ljudevita Gaja 26/I, Pitomača

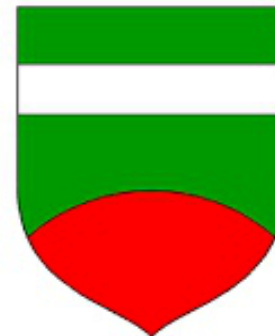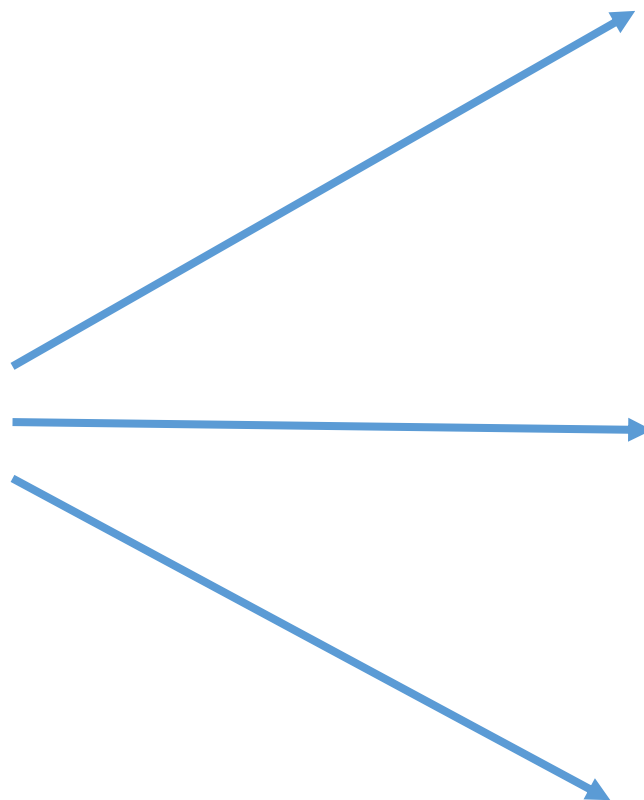

Cilj/ rezultati projekta

21 infrastrukturna
jedinica



Osnivanje
Ustanove



Pružanje usluga
pomoći u kući,
rane intervencije i
psihosocijalne
podrške

Financiranje i trajanje projekta!

- Ukupna vrijednost projekta: 8.049.674,37 kn
- Ukupni iznos prihvatljivih troškova: 7.955.049,37 kn
- Ukupni iznos bespovratnih sredstava: 7.955.049,37 kn
- Neprihvatljivi dio: 94.625,00 kn (PDV) – vlastita sredstva


Struktura troškova projekta!



- Trošak projektiranja i stručnog nadzora
- Radovi i opremanje
- Konceptualno i izvedbeno rješenje interijera
- Promotivni materijali
- Izrada internetske stranice
- Operativni troškovi




Infrastruktura!

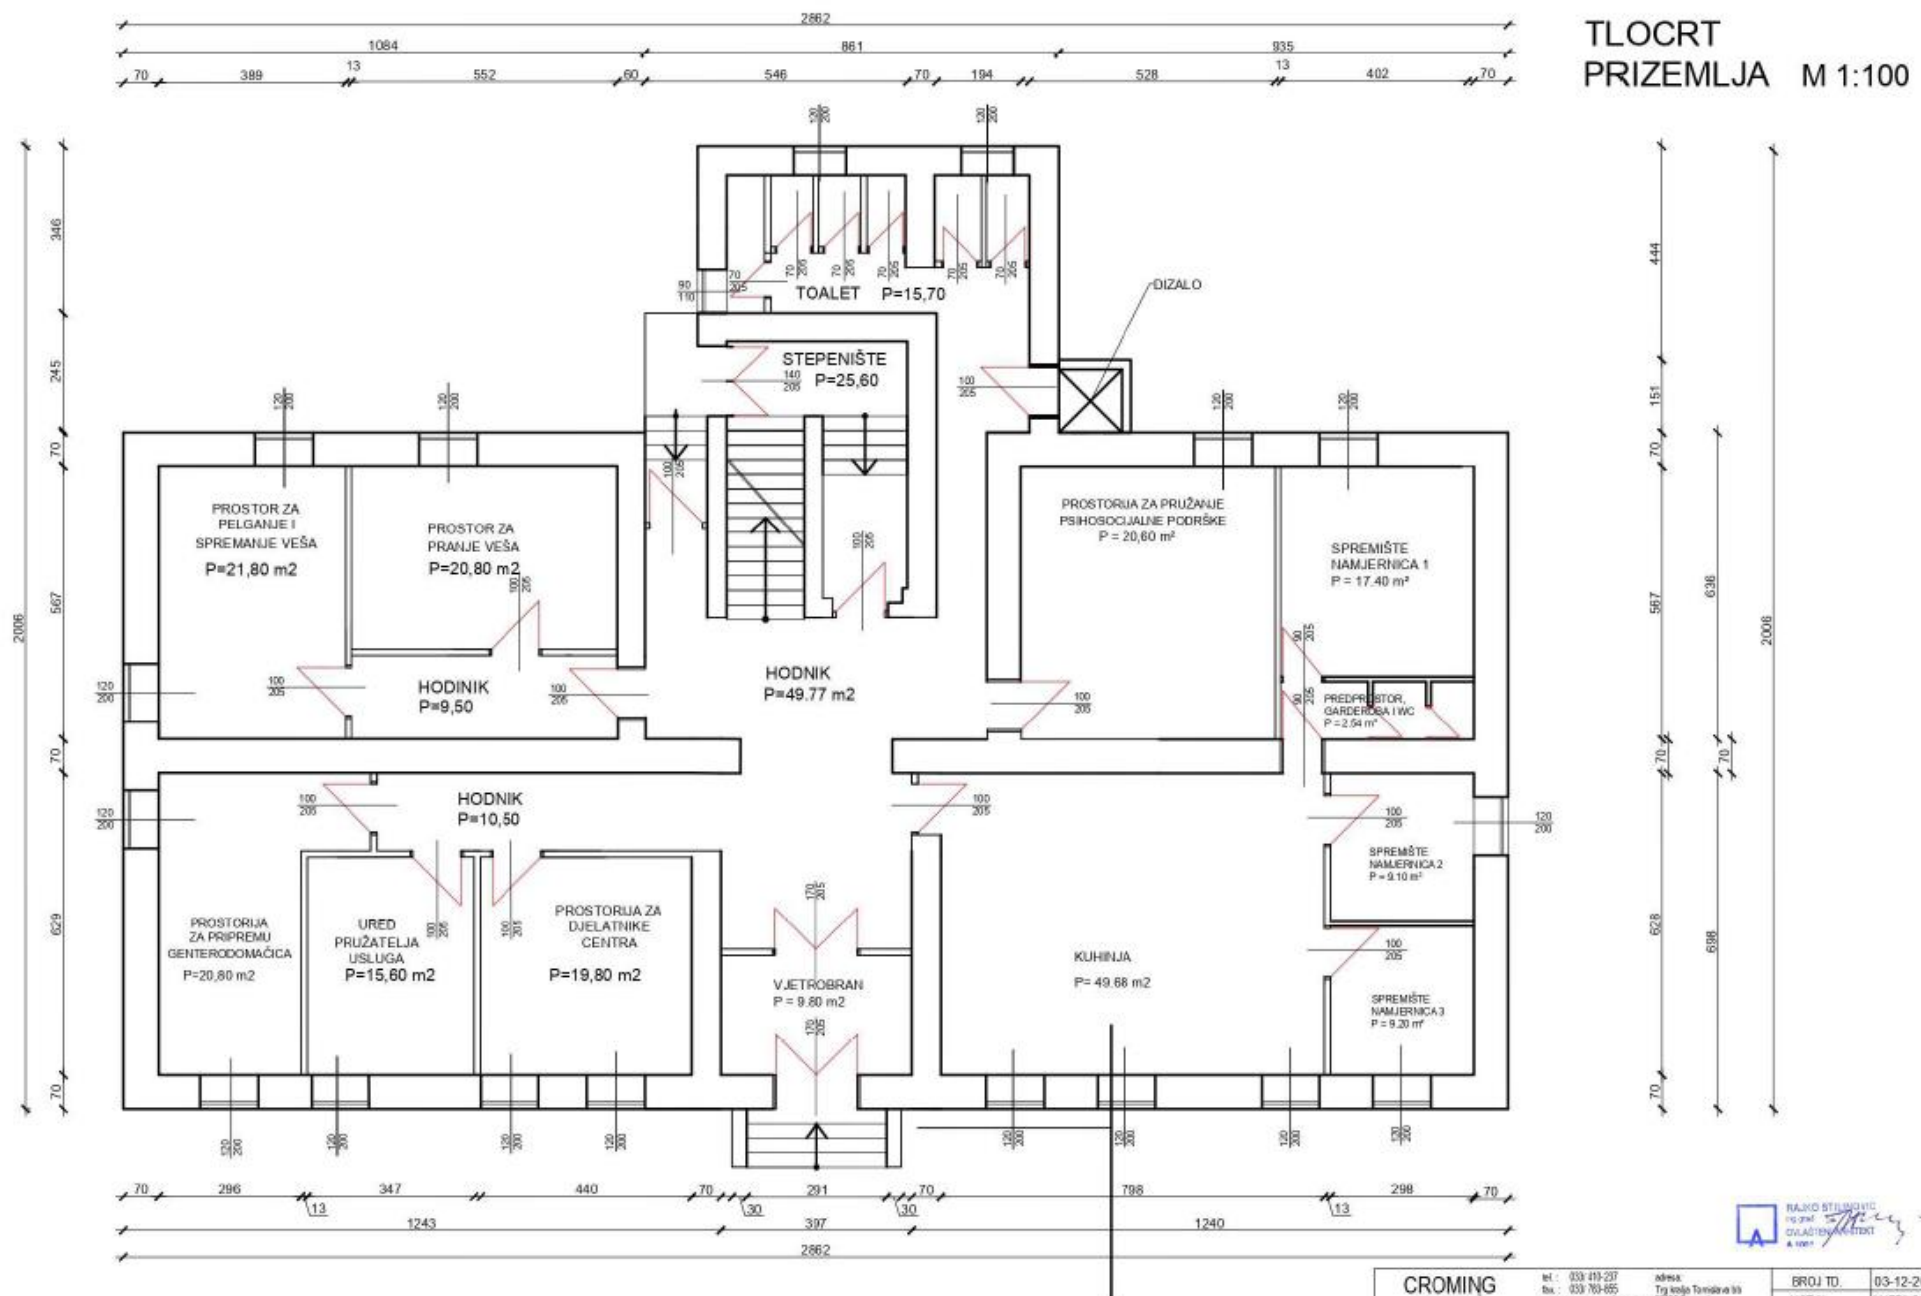

TLOCRT PRIZEMLJA M 1:100



CROMING d.o.o. PITOMAČA		tel.: 033 413 237 fax: 033 763 655 e-mail: corming@si-1.hr	adresa: Trg kralja Tomislava 113 33423 Pitomača	BROJ TD.	03-12-2019
				LIST II	MJERLO 1:100
INVESTITOR:	OPĆINA PITOMAČA, GAJEVA 26/1				
GRADEVINA:	USTANOVA ZA PRUŽANJE SOCIJALNIH USLUGA U ZAJEDNICI PITOMAČA				
MJESTO GRAĐENJA:	PITOMAČA	SKUP. PROJEKTOVANJE IZELA	TLOCRT PRIZEMLJA - PRIG. BILJEŽNIK		
VRSTA PROJEKTA:	IDEJNI PROJEKT	PROJEKTANT:			
DATUM:	RUJAN 2019	inž. grad. RALKO STILINOVIC			

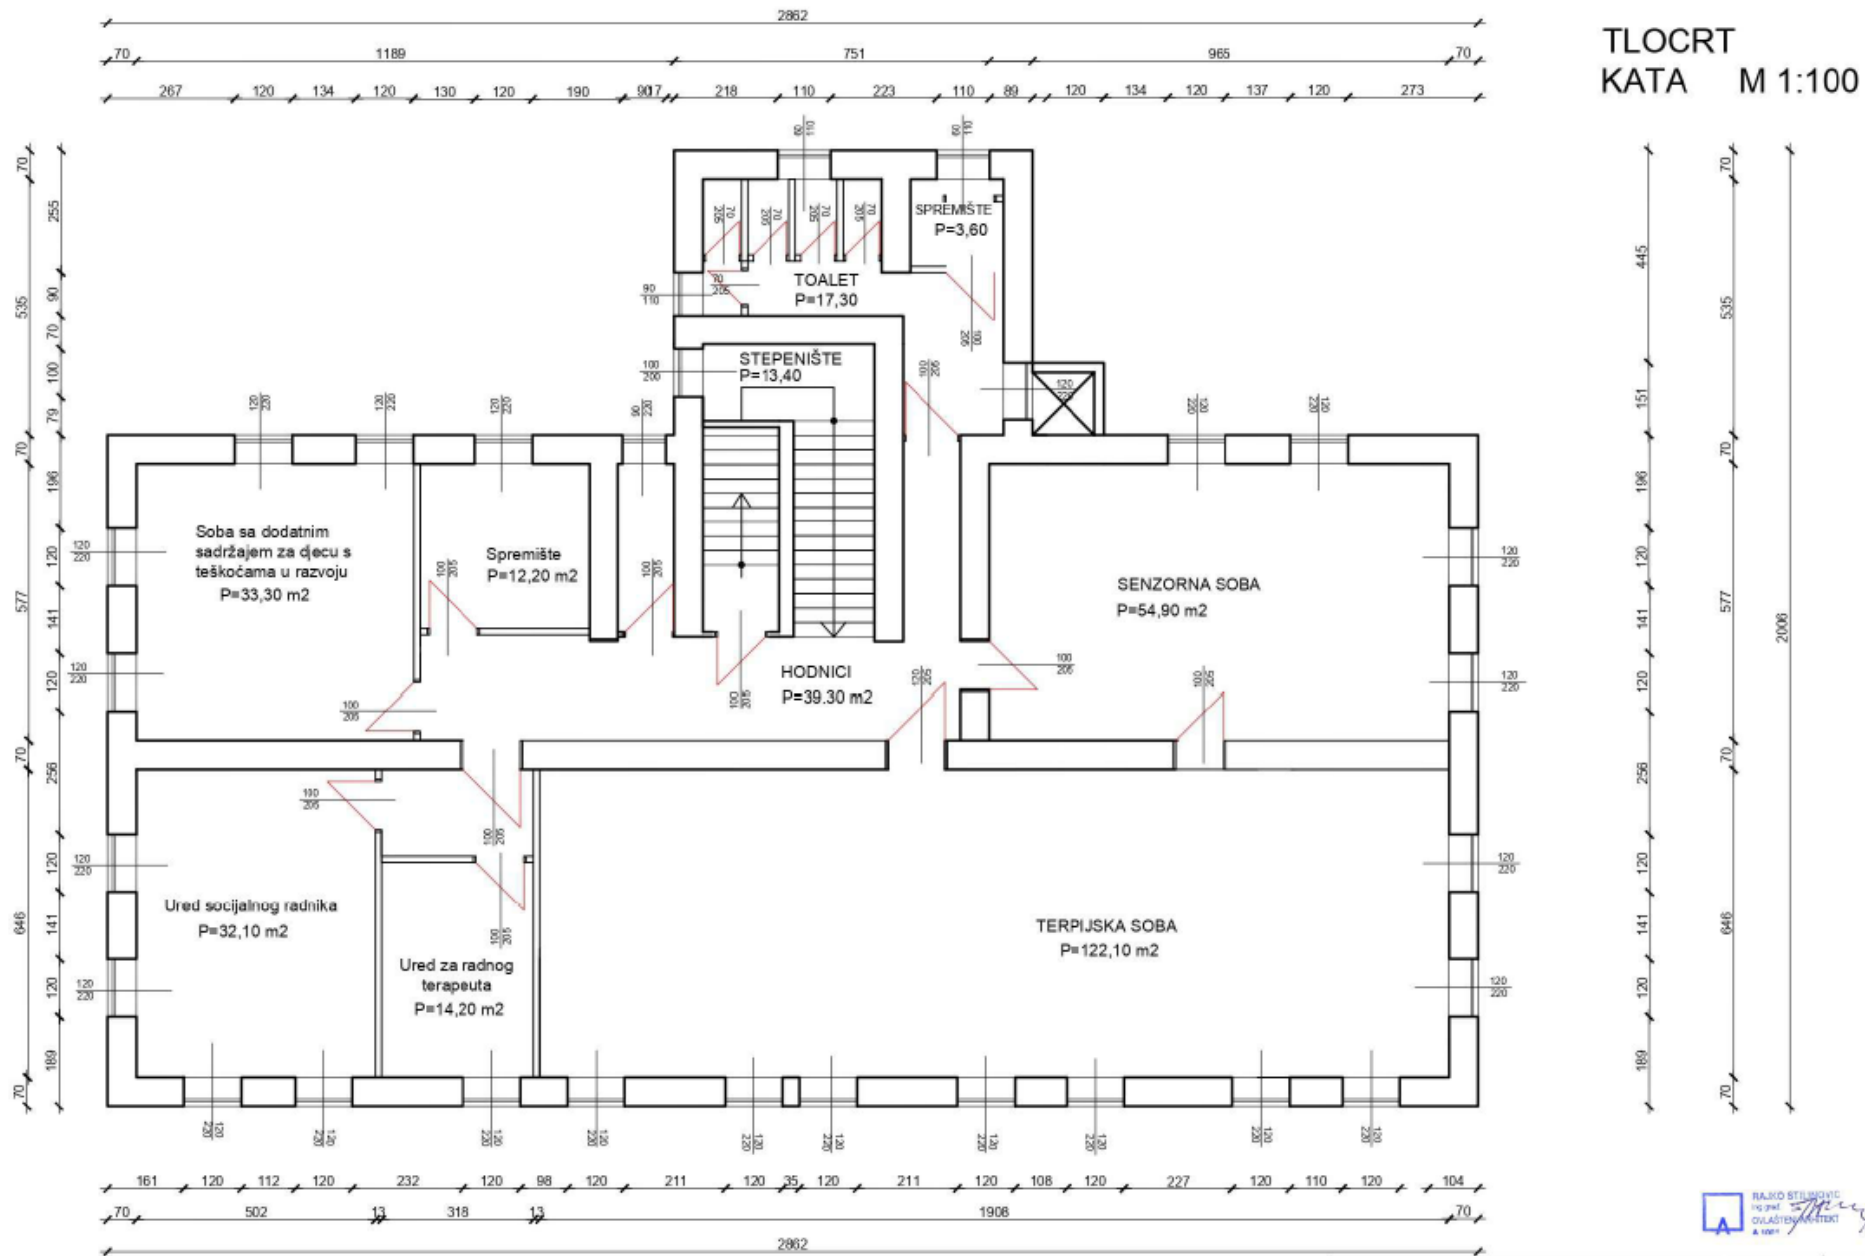

CROMING d.o.o. PITOMAČA	tel.: 039 410 237 fax.: 039 763 805 email: cromingdoo@gmail.com	adresa: Trg kralja Tomislava 10 35405 Pitomača	BROJ TD.	03-12-2019
			LIST II	MJERILO 1:100
INVESTITOR:	OPĆINA PITOMAČA, GAJEVA 28/1			
GRAĐEVINA:	USTANOVA ZA PRUŽANJE SOCIJALNIH USLUGA U ZAJEDNICI PITOMAČA			
MJESTO GRADNJE:	PITOMAČA	POSREDOVANJE	TLOCRT 1. KATA PROJEKTOVANJE	
VRSTA PROJEKTA:	IDEJNI PROJEKT	PROJEKTANT:	inž. grad. RAIKO STILINOVIC	
DATUM:	RUJAN 2019			

Pitanja?!



SPEKTAR